GEOMETRIC CONCEPTS - SEGMENT 1, OPTION 1

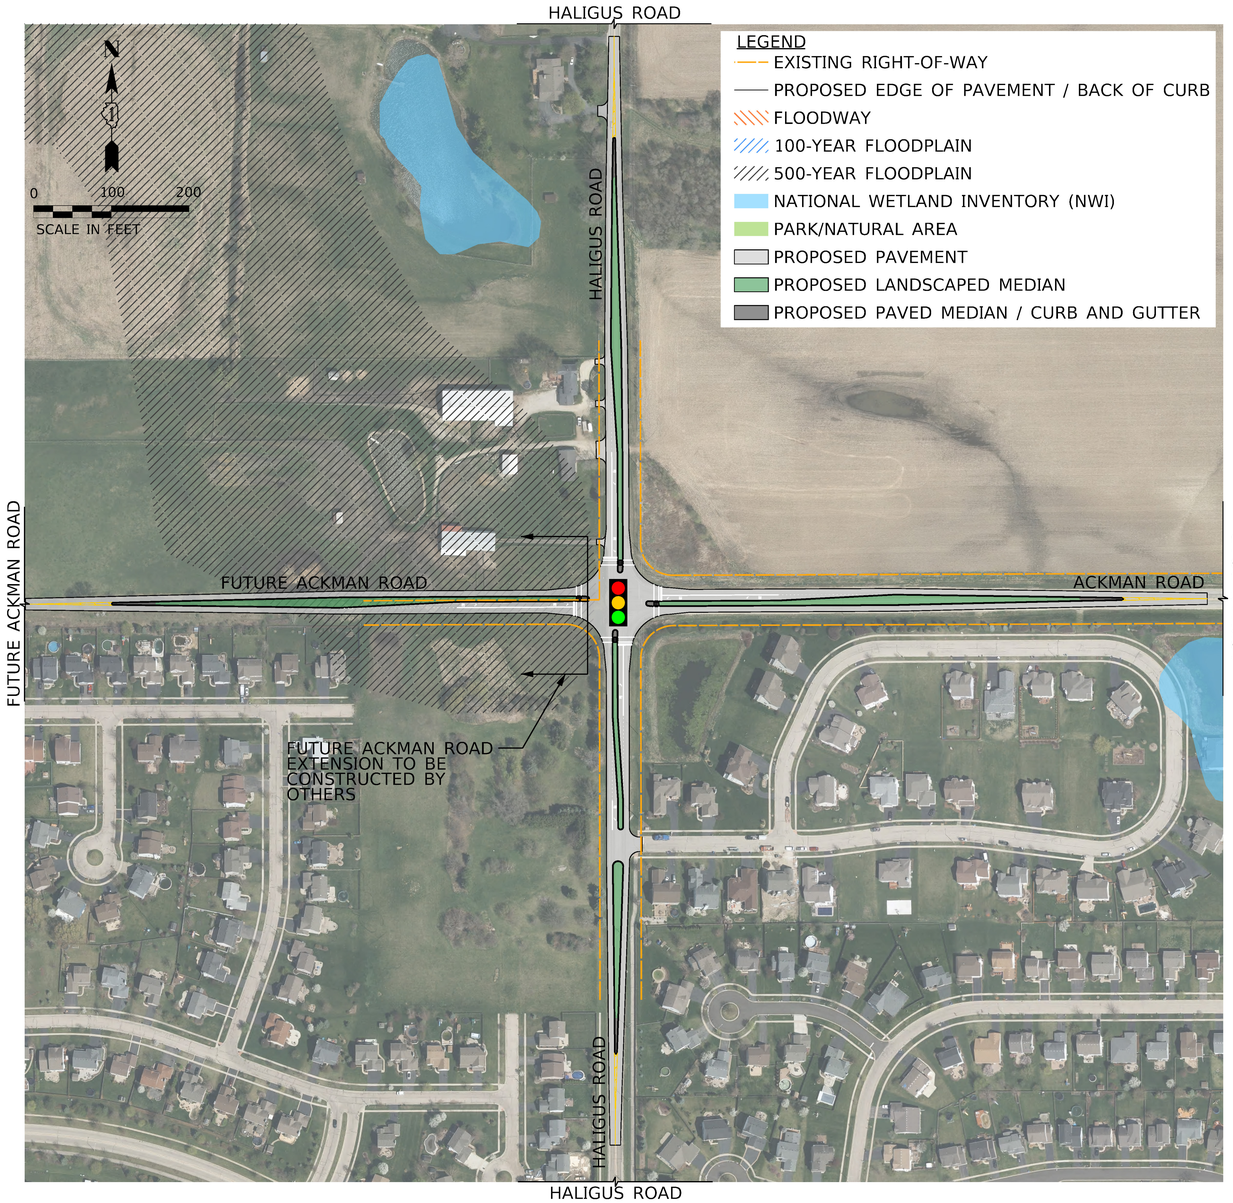

Ackman Road: Haligus Road to Randall Road Feasibility Study

GEOMETRIC CONCEPTS - SEGMENT 1, OPTION 2

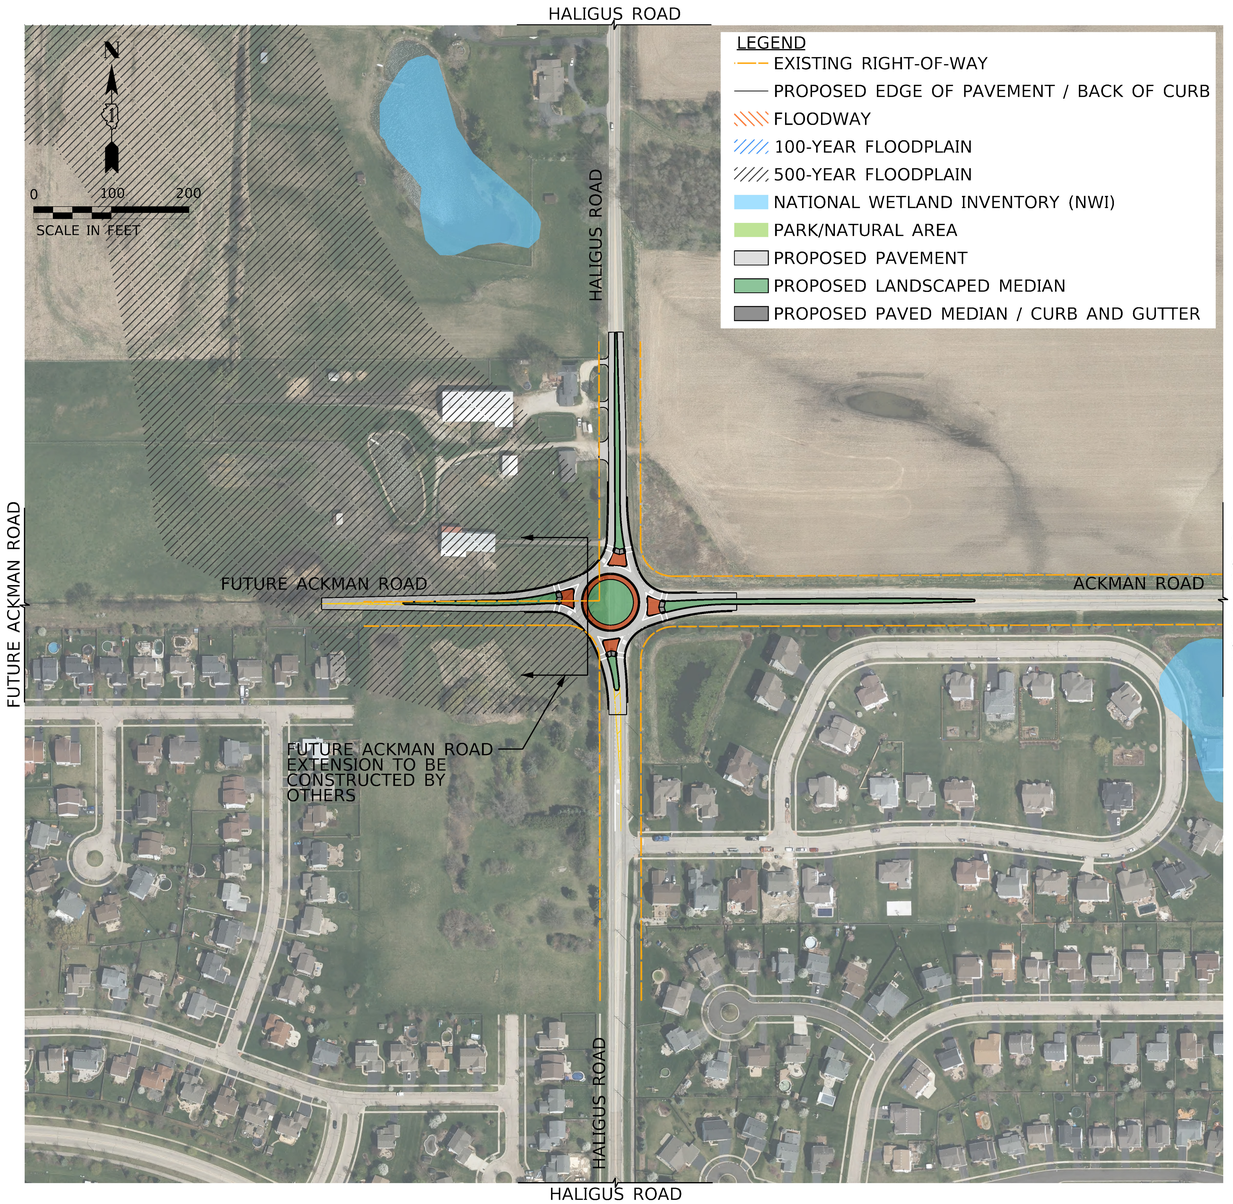

Ackman Road: Haligus Road to Randall Road Feasibility Study

GEOMETRIC CONCEPTS - SEGMENT 2, OPTION 1

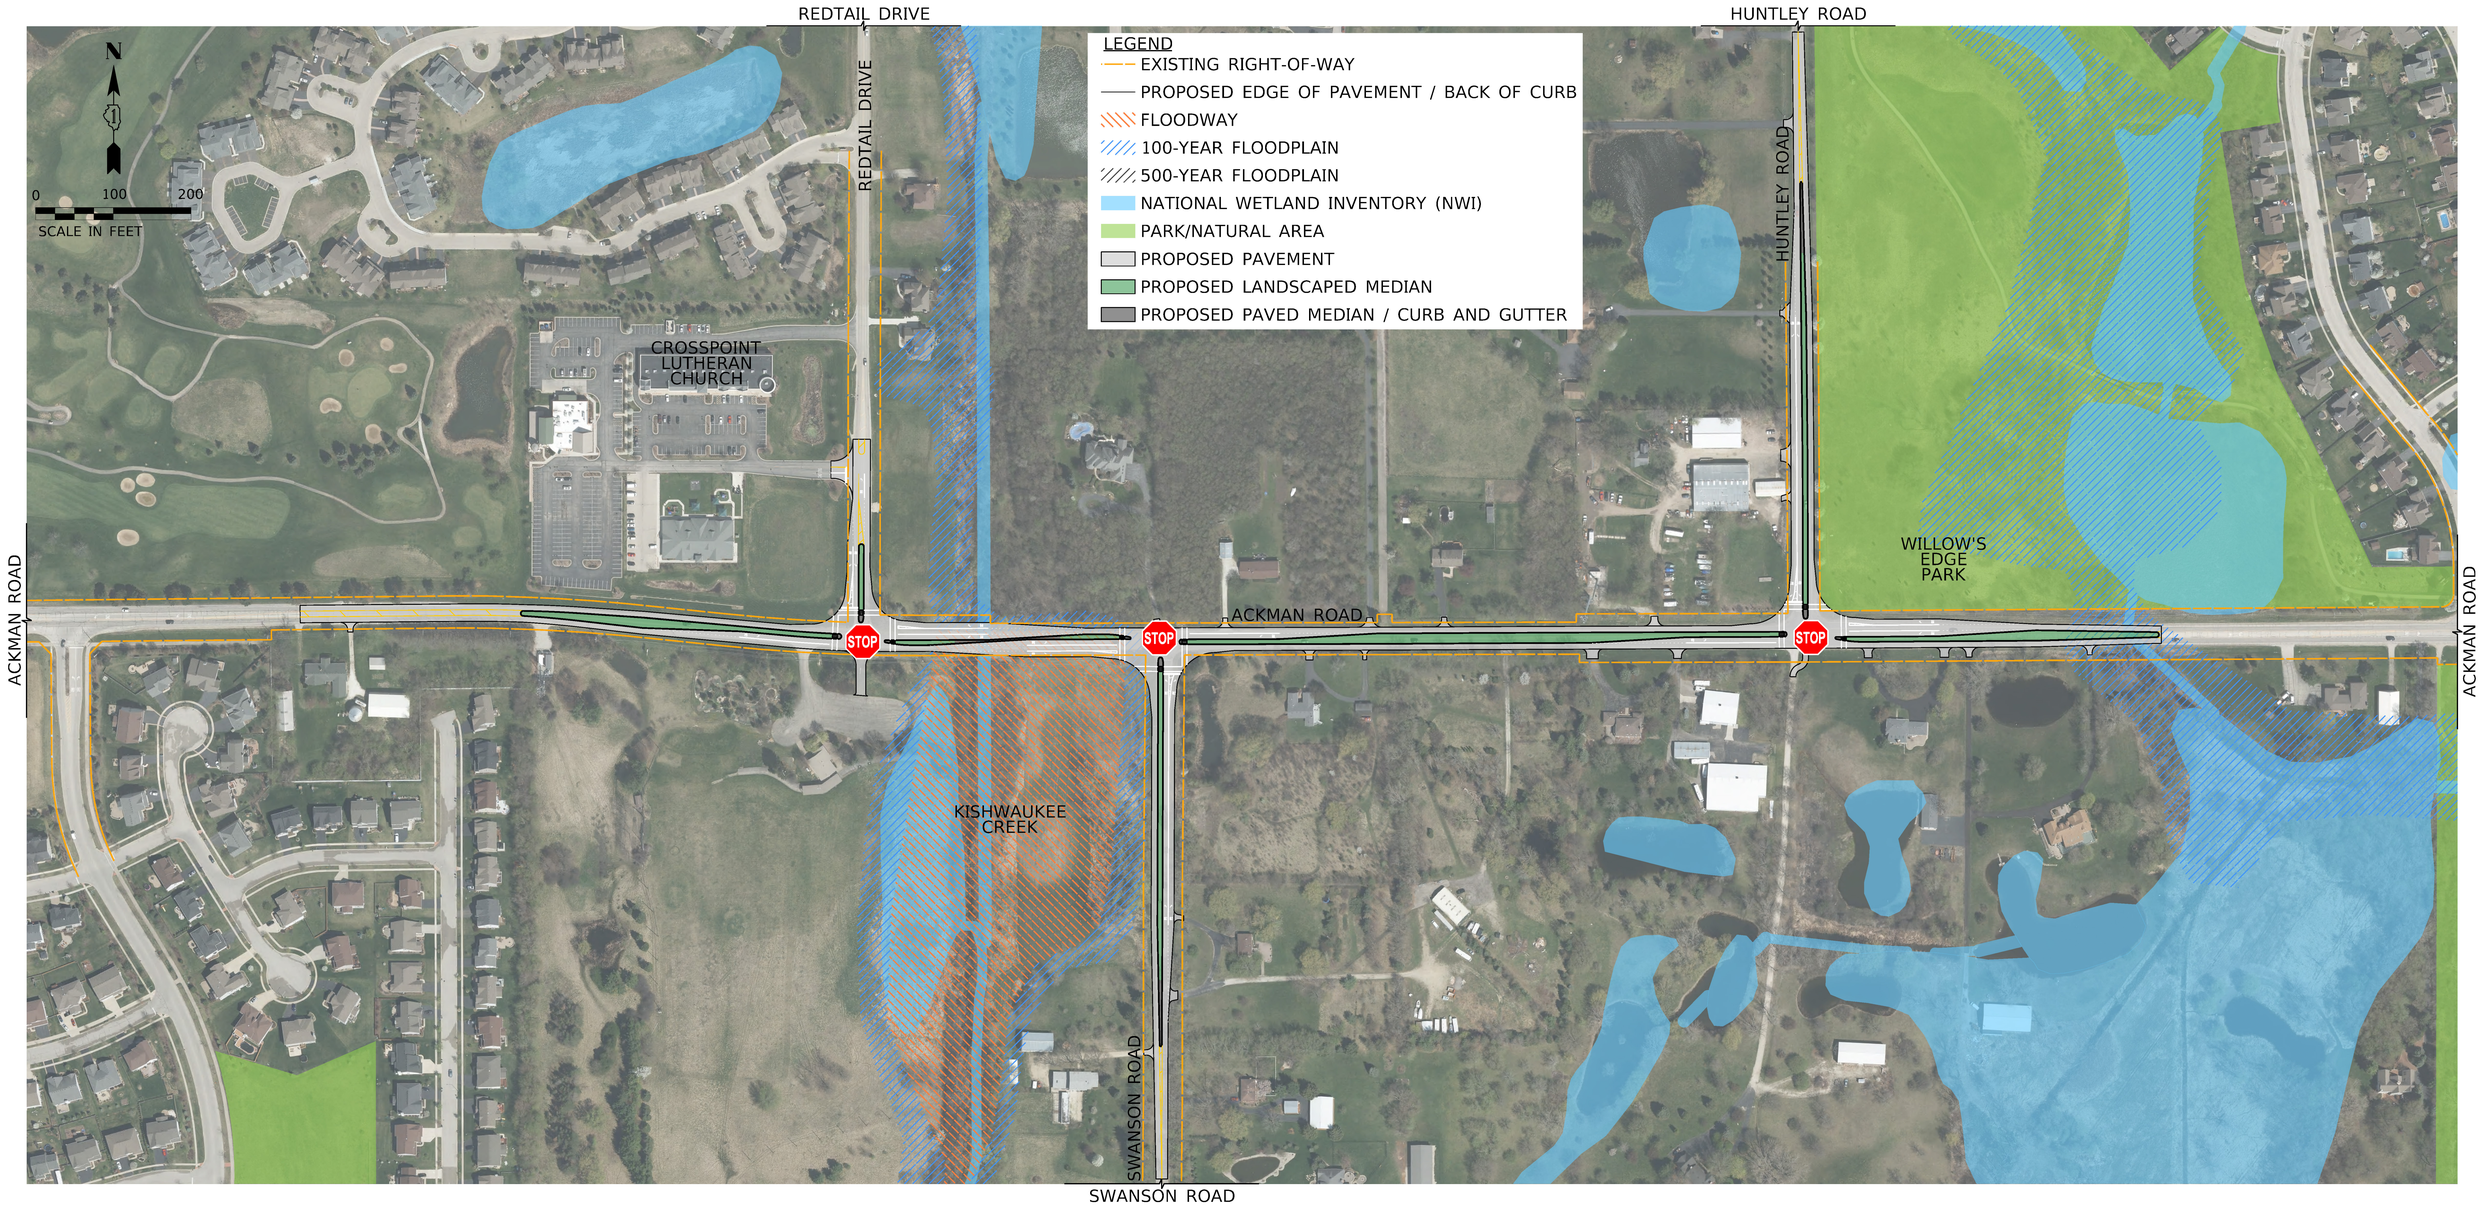

Ackman Road: Haligus Road to Randall Road Feasibility Study

GEOMETRIC CONCEPTS - SEGMENT 2, OPTION 2

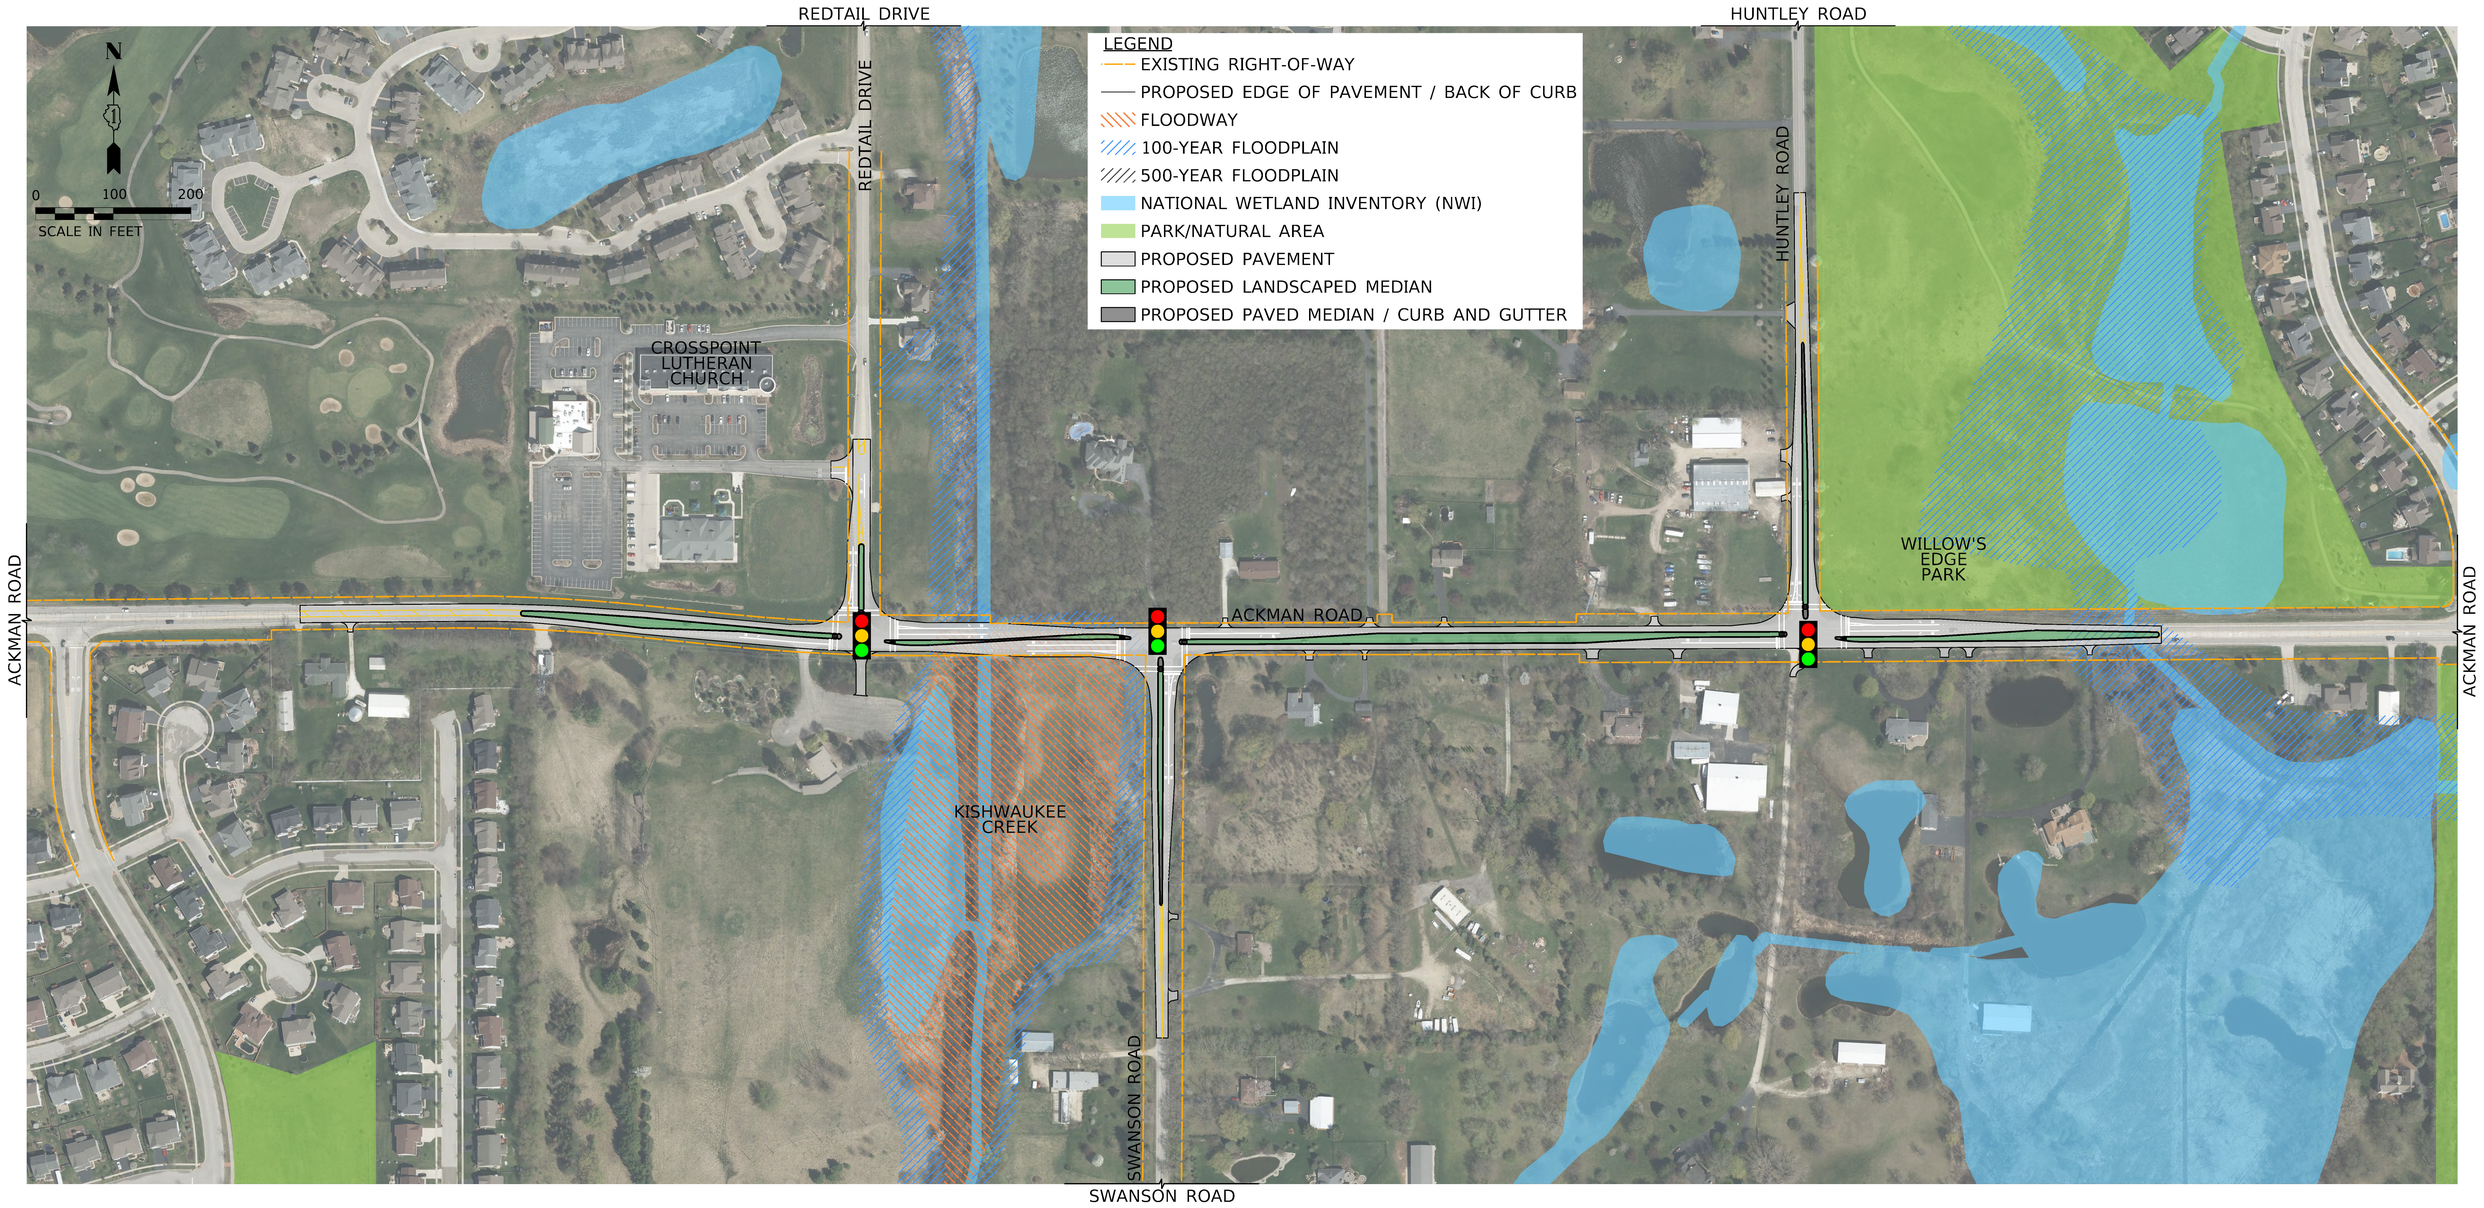

Ackman Road: Haligus Road to Randall Road Feasibility Study

GEOMETRIC CONCEPTS - SEGMENT 2, OPTION 3

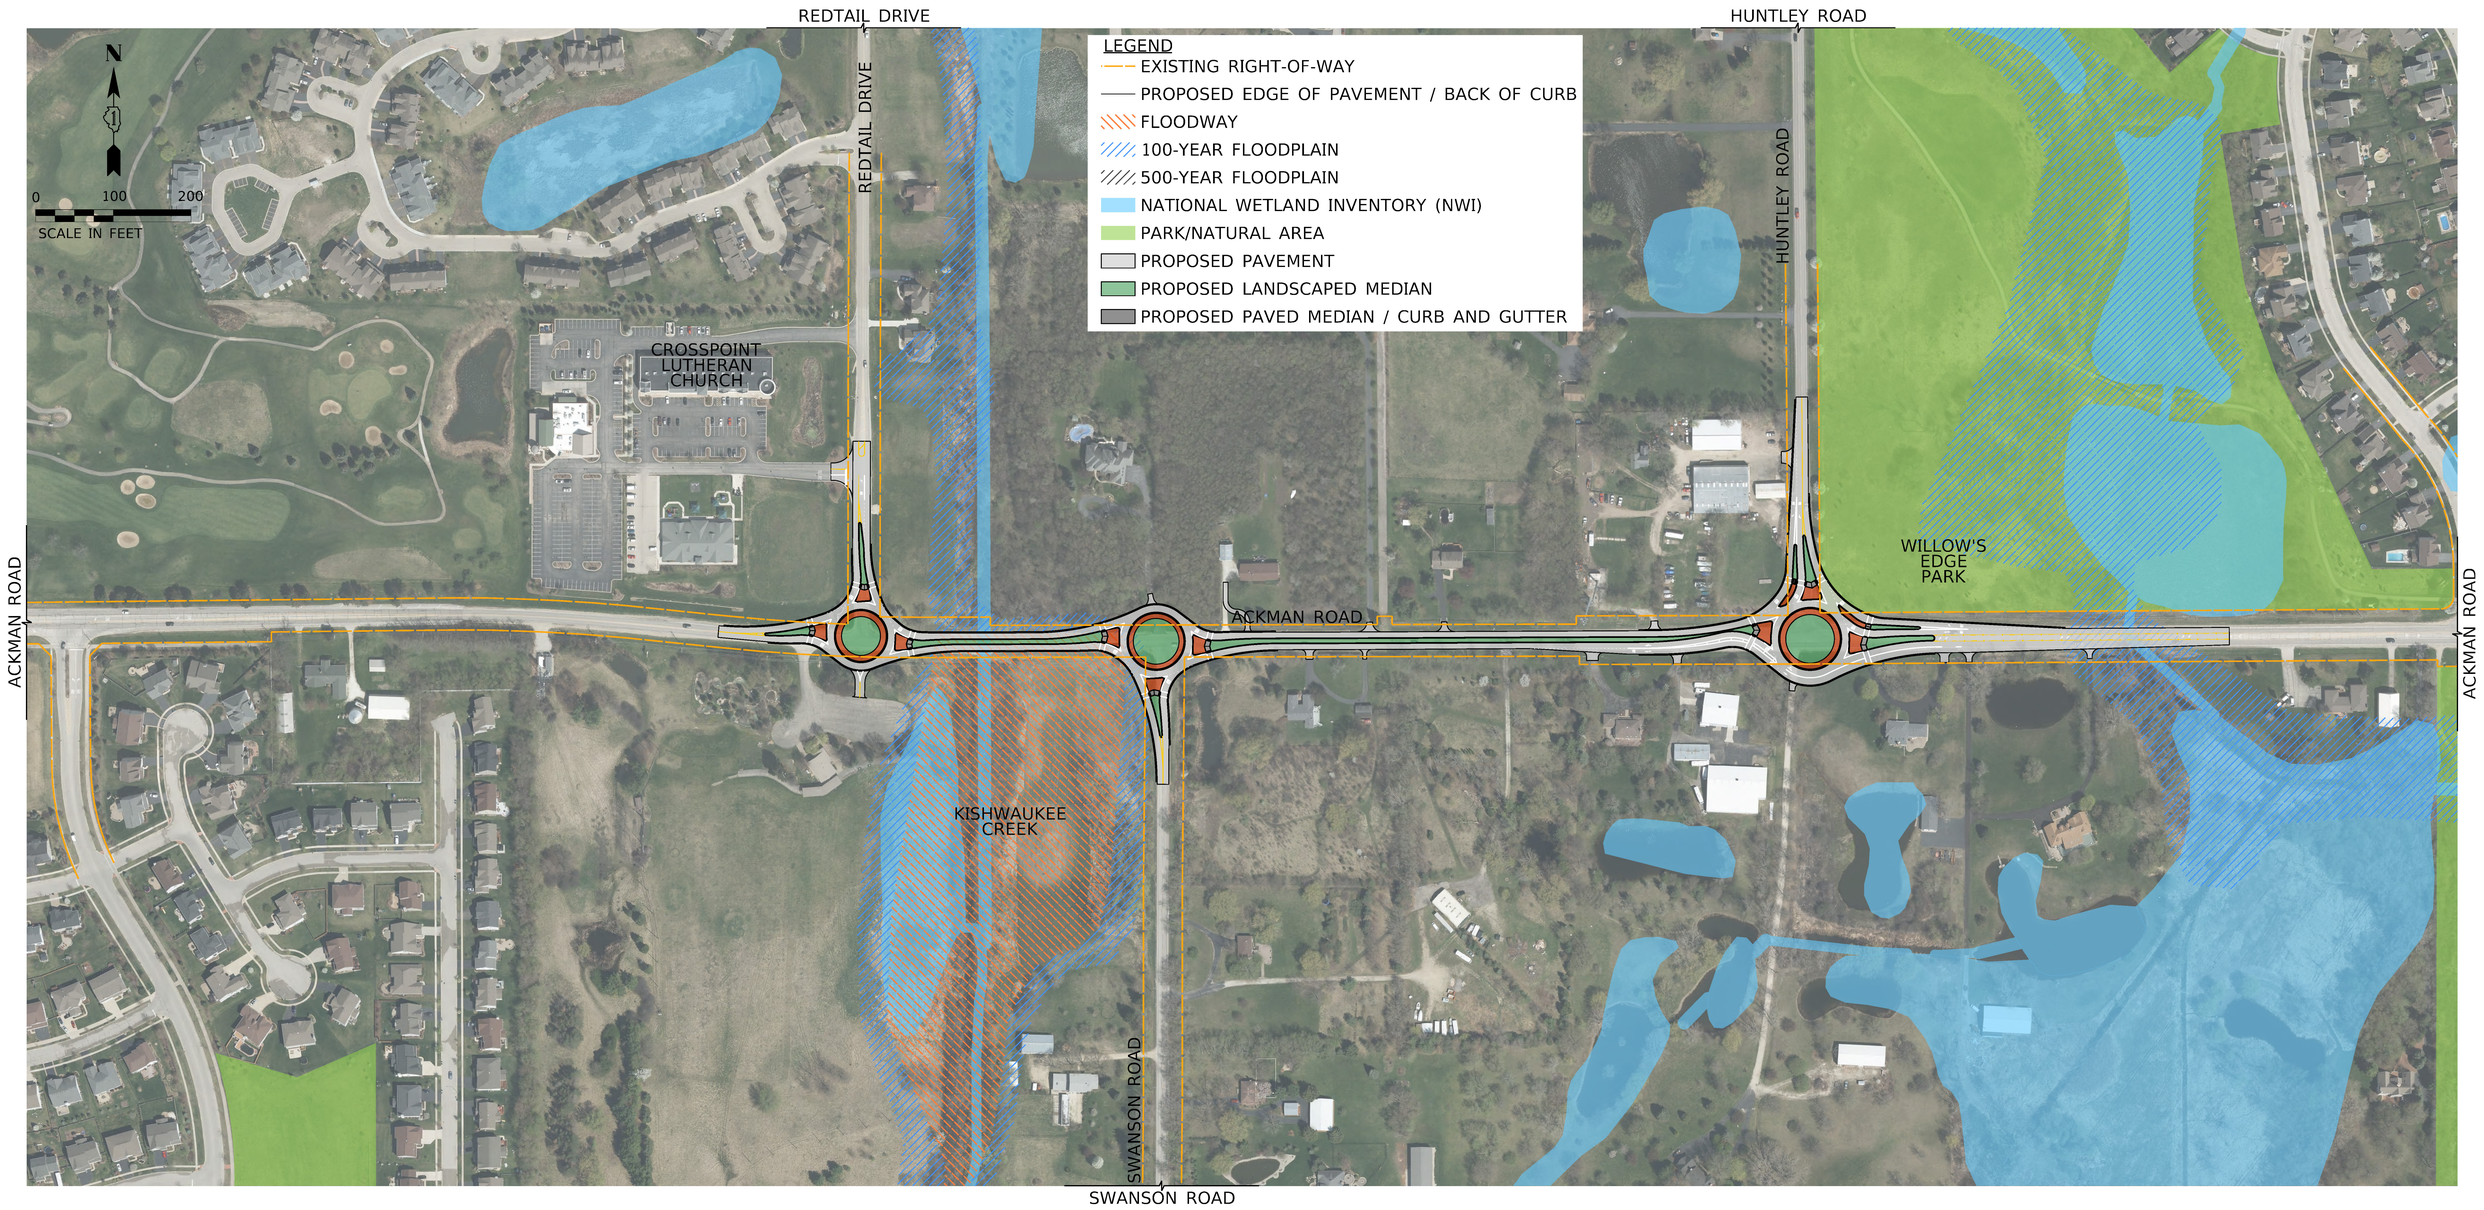

Ackman Road: Haligus Road to Randall Road Feasibility Study

GEOMETRIC CONCEPTS - SEGMENT 2, OPTION 4

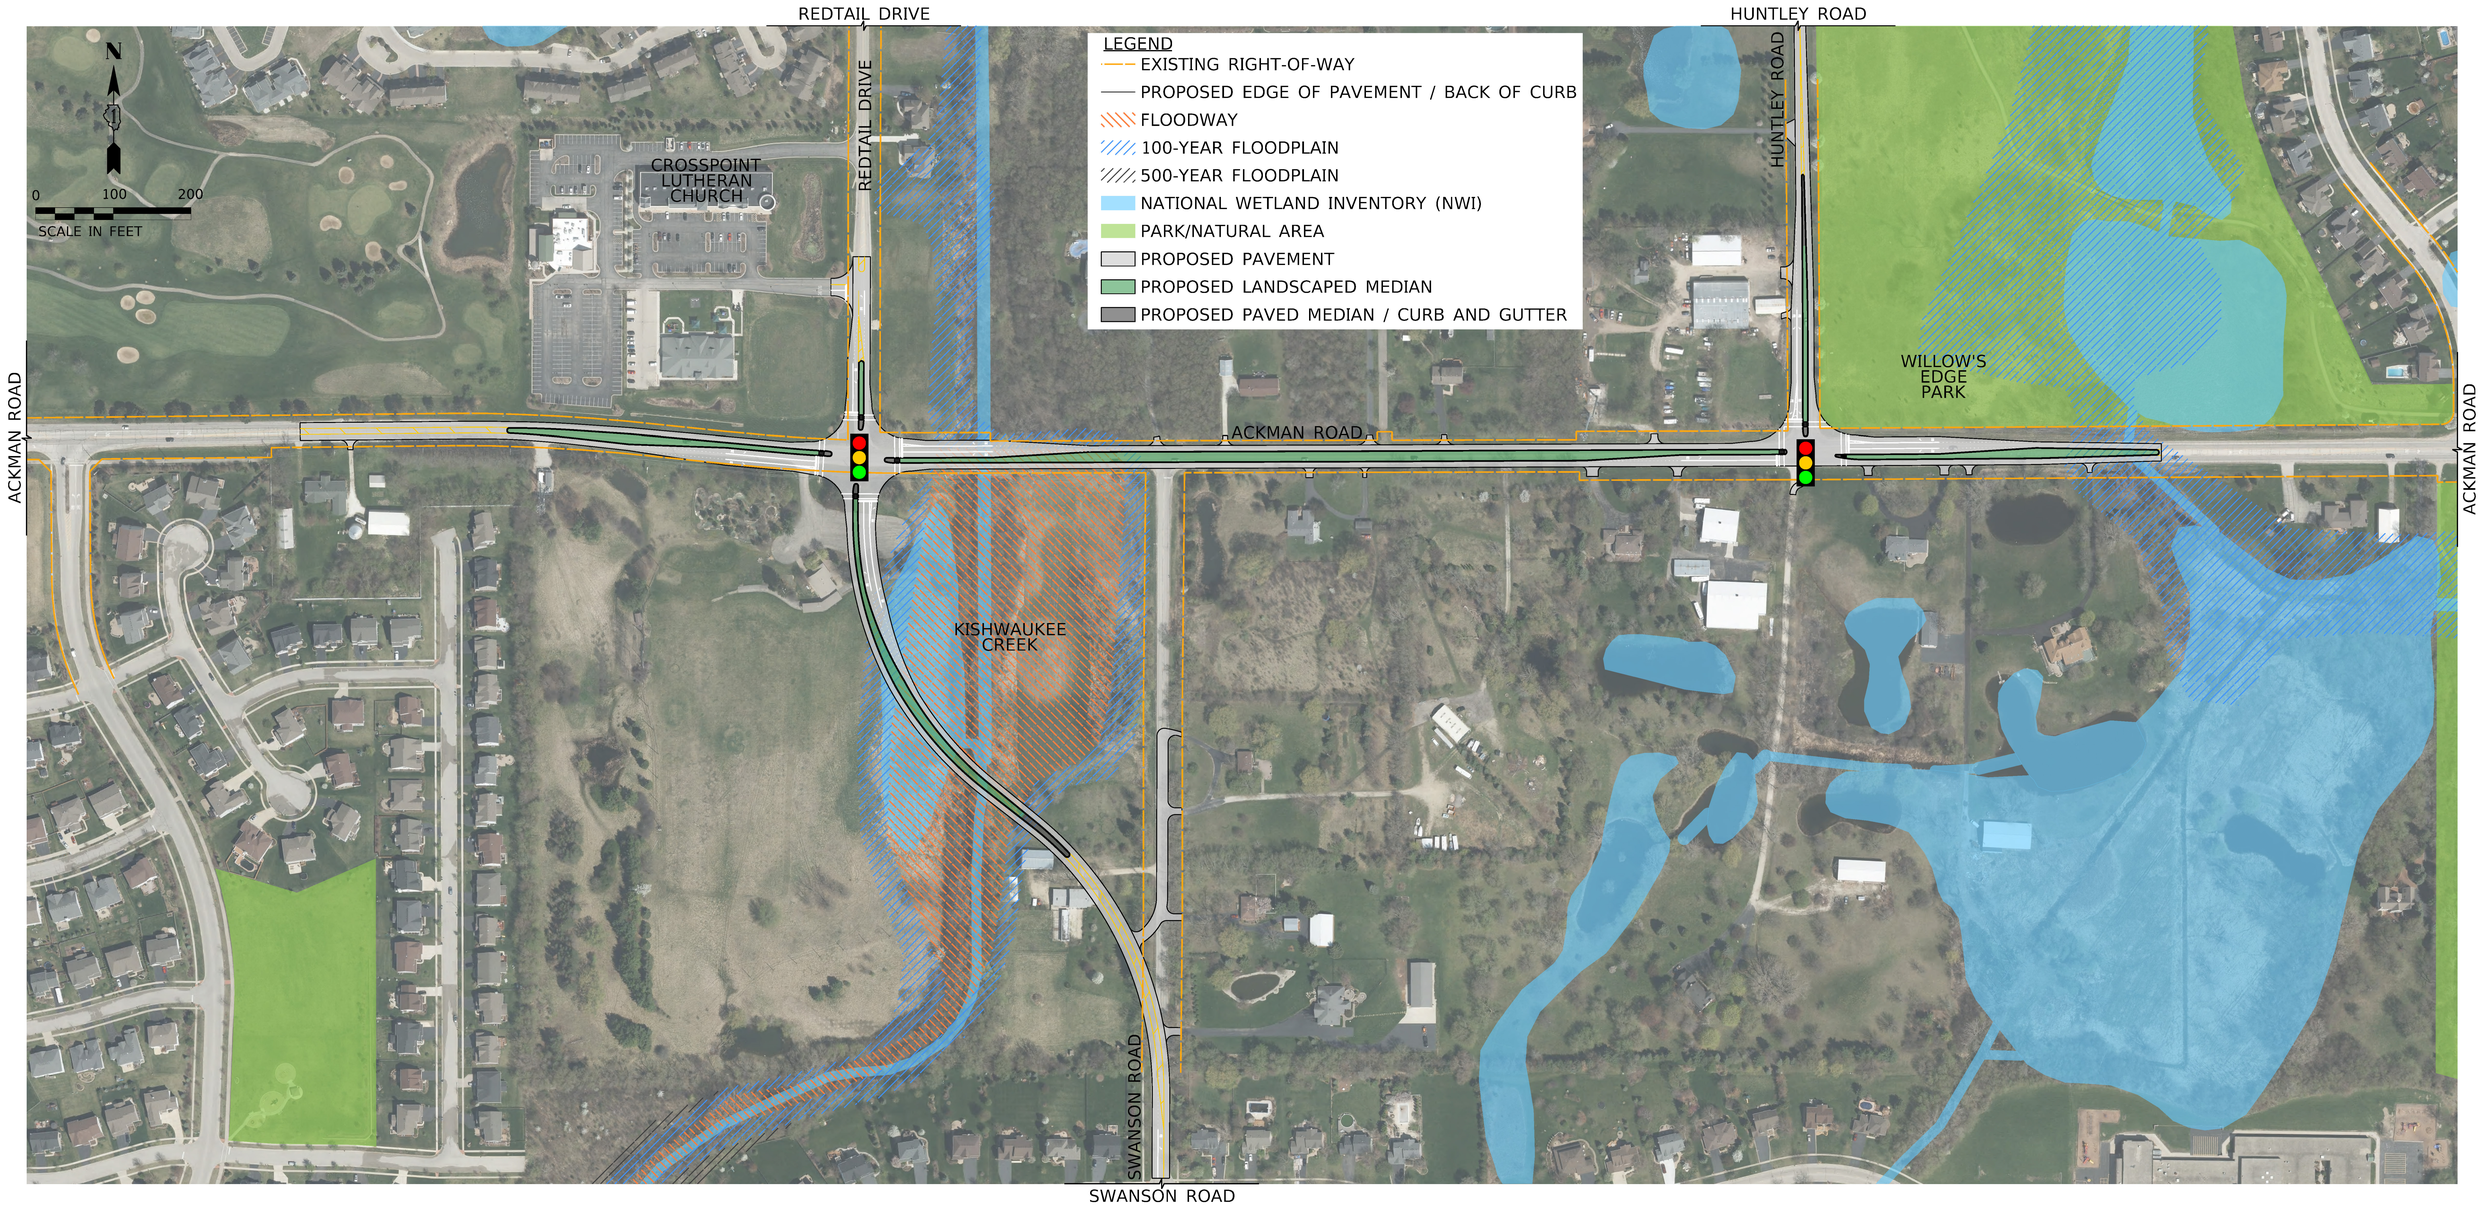

Ackman Road: Haligus Road to Randall Road Feasibility Study

GEOMETRIC CONCEPTS - SEGMENT 2, OPTION 5

Ackman Road: Haligus Road to Randall Road Feasibility Study

GEOMETRIC CONCEPTS - SEGMENT 3, OPTION 1

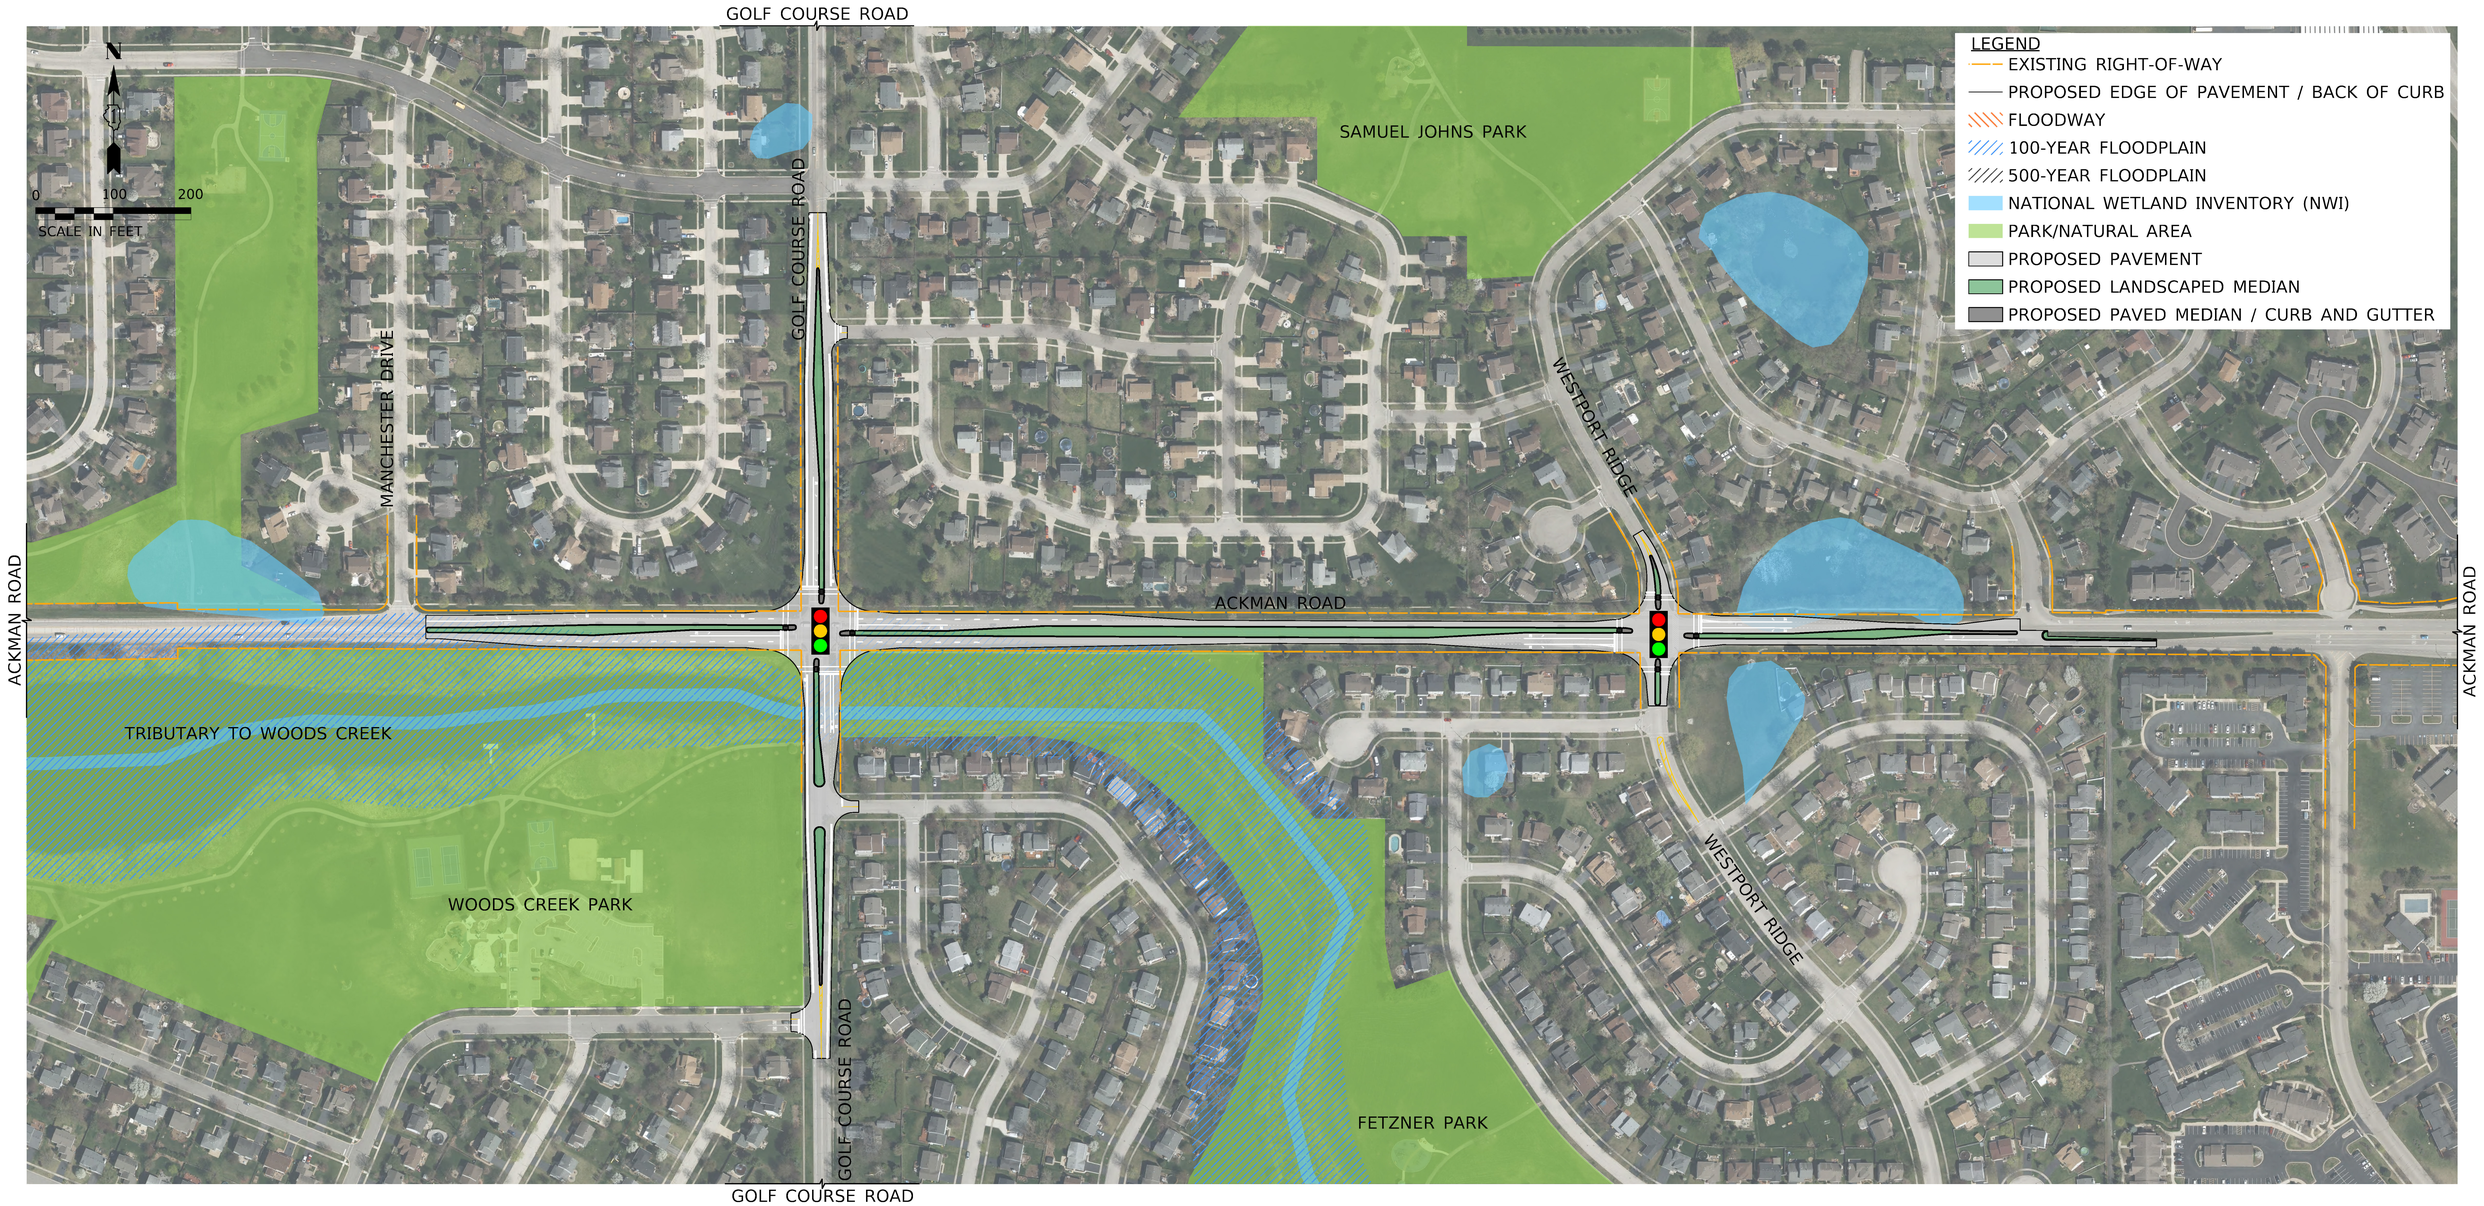

Ackman Road: Haligus Road to Randall Road Feasibility Study

GEOMETRIC CONCEPTS - SEGMENT 3, OPTION 2

Ackman Road: Haligus Road to Randall Road Feasibility Study