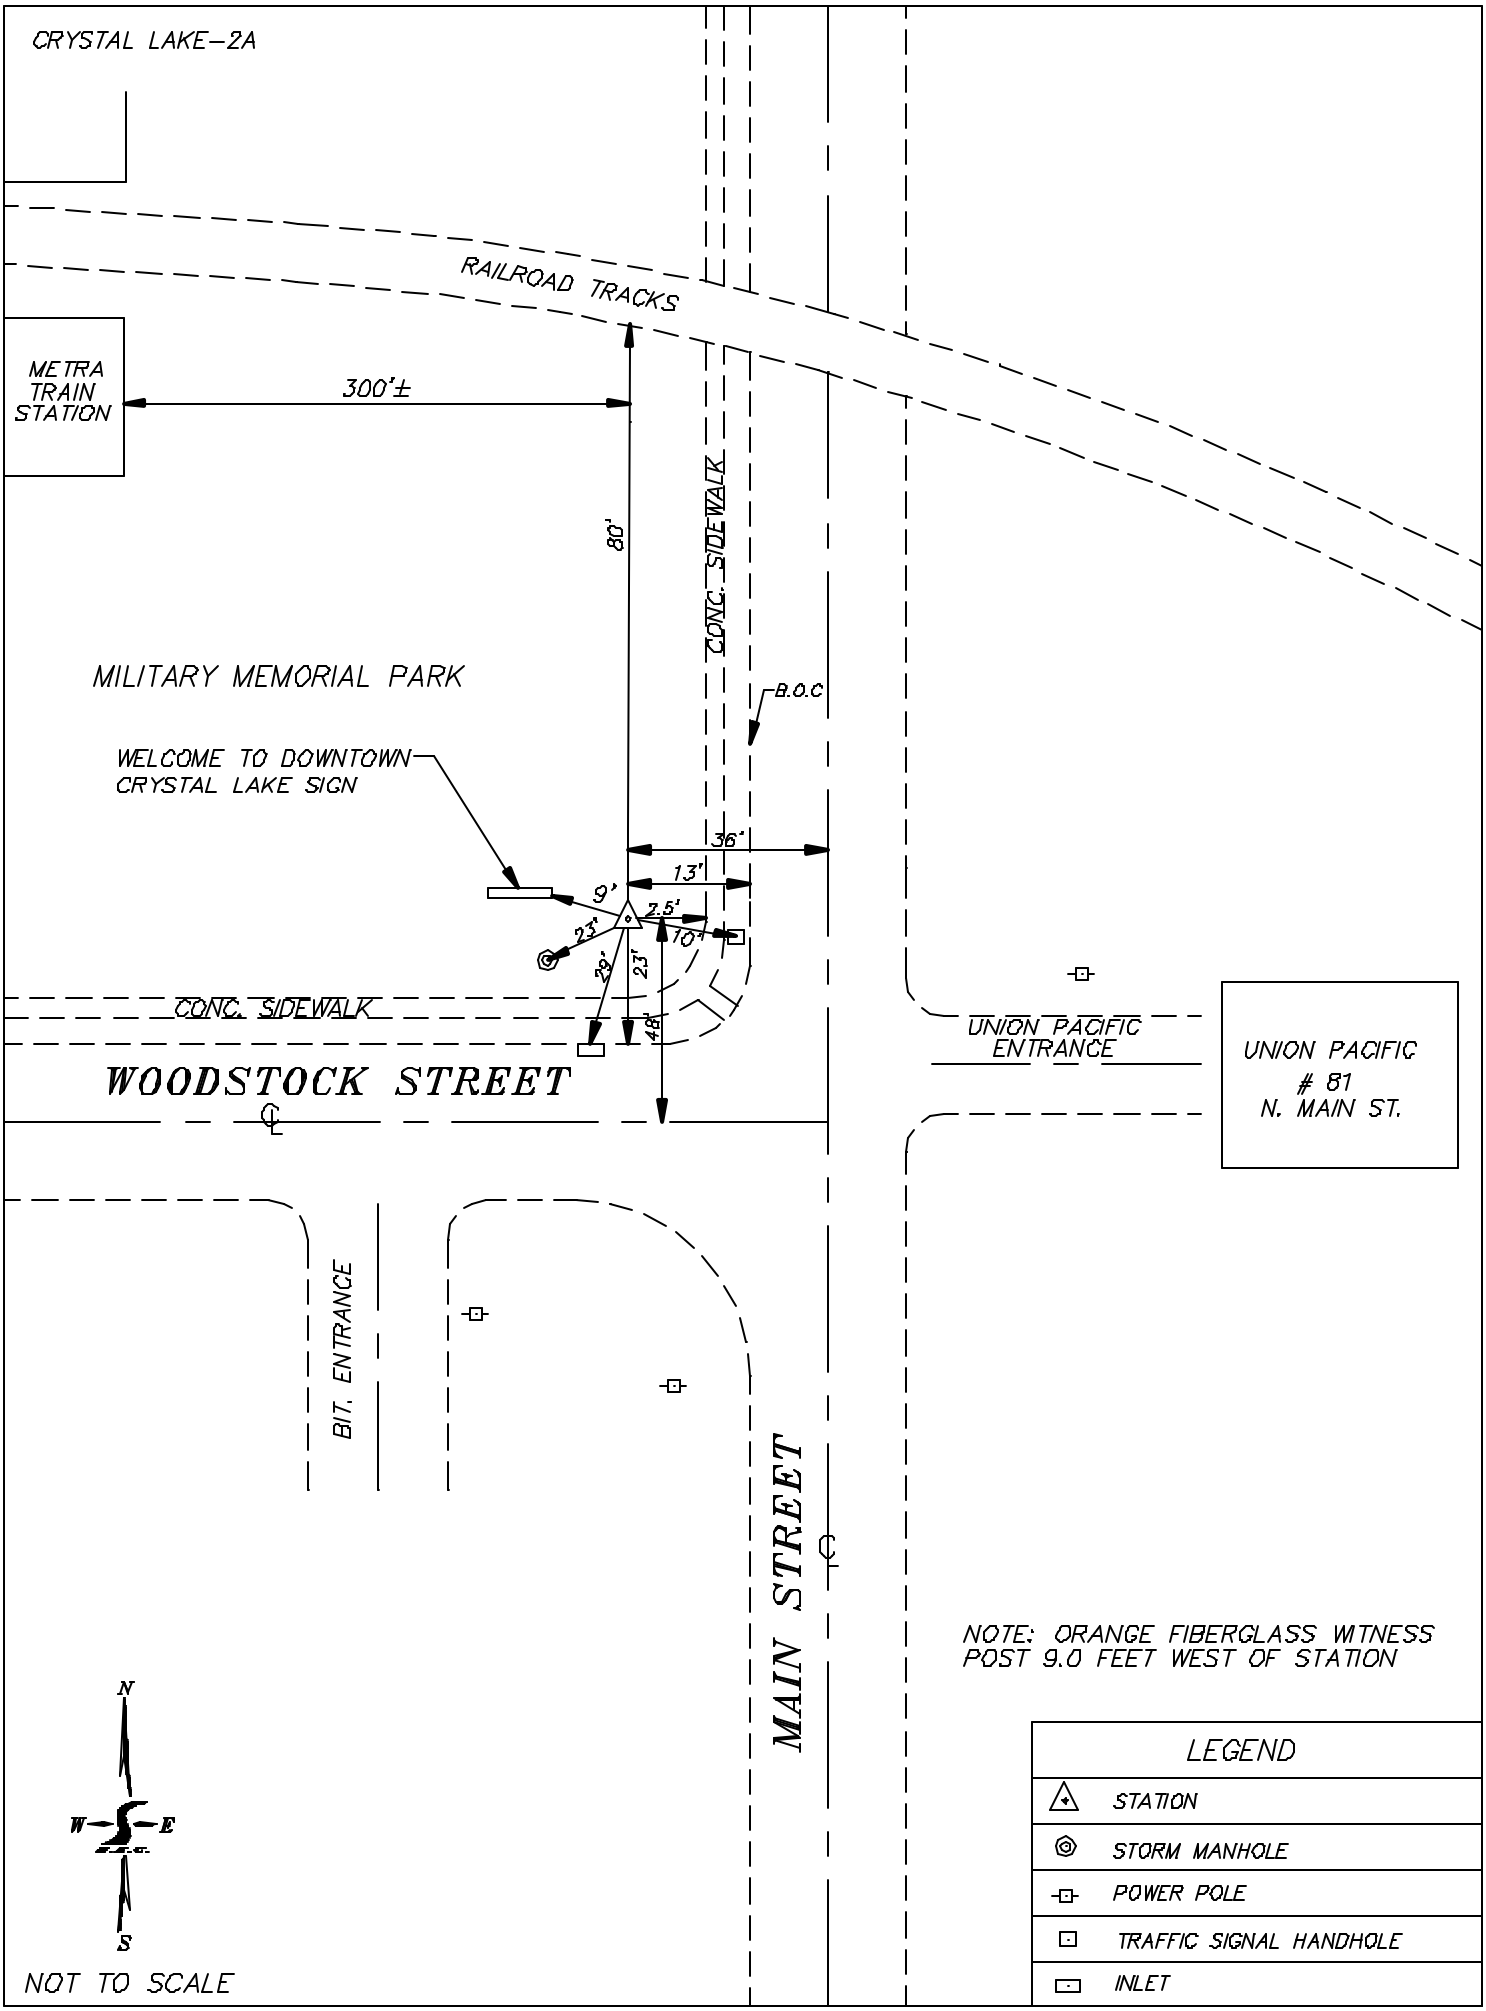
CRYSTAL LAKE-2A
RAILROAD TRACKS
METRA TRAIN STATION
300'±
80'
CONC. SIDEWALK
MILITARY MEMORIAL PARK
B.O.C
WELCOME TO DOWNTOWN CRYSTAL LAKE SIGN
36'
13'
9'
2.5'
23'
10'
29'
23'
48'
CONC. SIDEWALK
WOODSTOCK STREET
UNION PACIFIC ENTRANCE
UNION PACIFIC # 81 N. MAIN ST.
BIT. ENTRANCE
MAIN STREET
NOTE: ORANGE FIBERGLASS WITNESS POST 9.0 FEET WEST OF STATION
N
W
E
S
NOT TO SCALE
LEGEND
STATION
STORM MANHOLE
POWER POLE
TRAFFIC SIGNAL HANDHOLE
INLET